Type G 41

Aluminium Slider - Flush Track

Bi-Parting Glass Door Panels

SMOOTH CAVITY SLIDERS

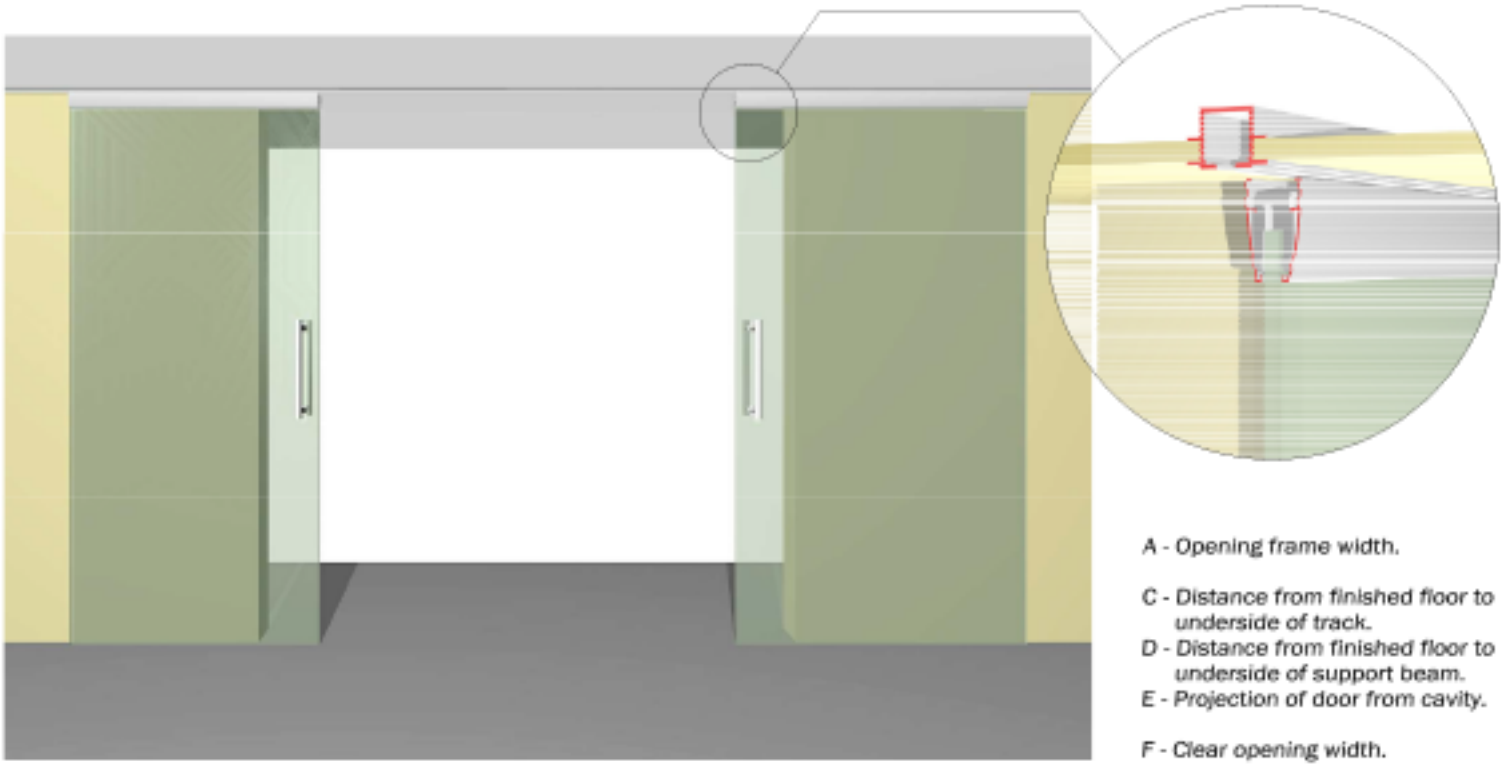

A - Opening frame width.

C - Distance from finished floor to underside of track.
D - Distance from finished floor to underside of support beam.
E - Projection of door from cavity.

F - Clear opening width.

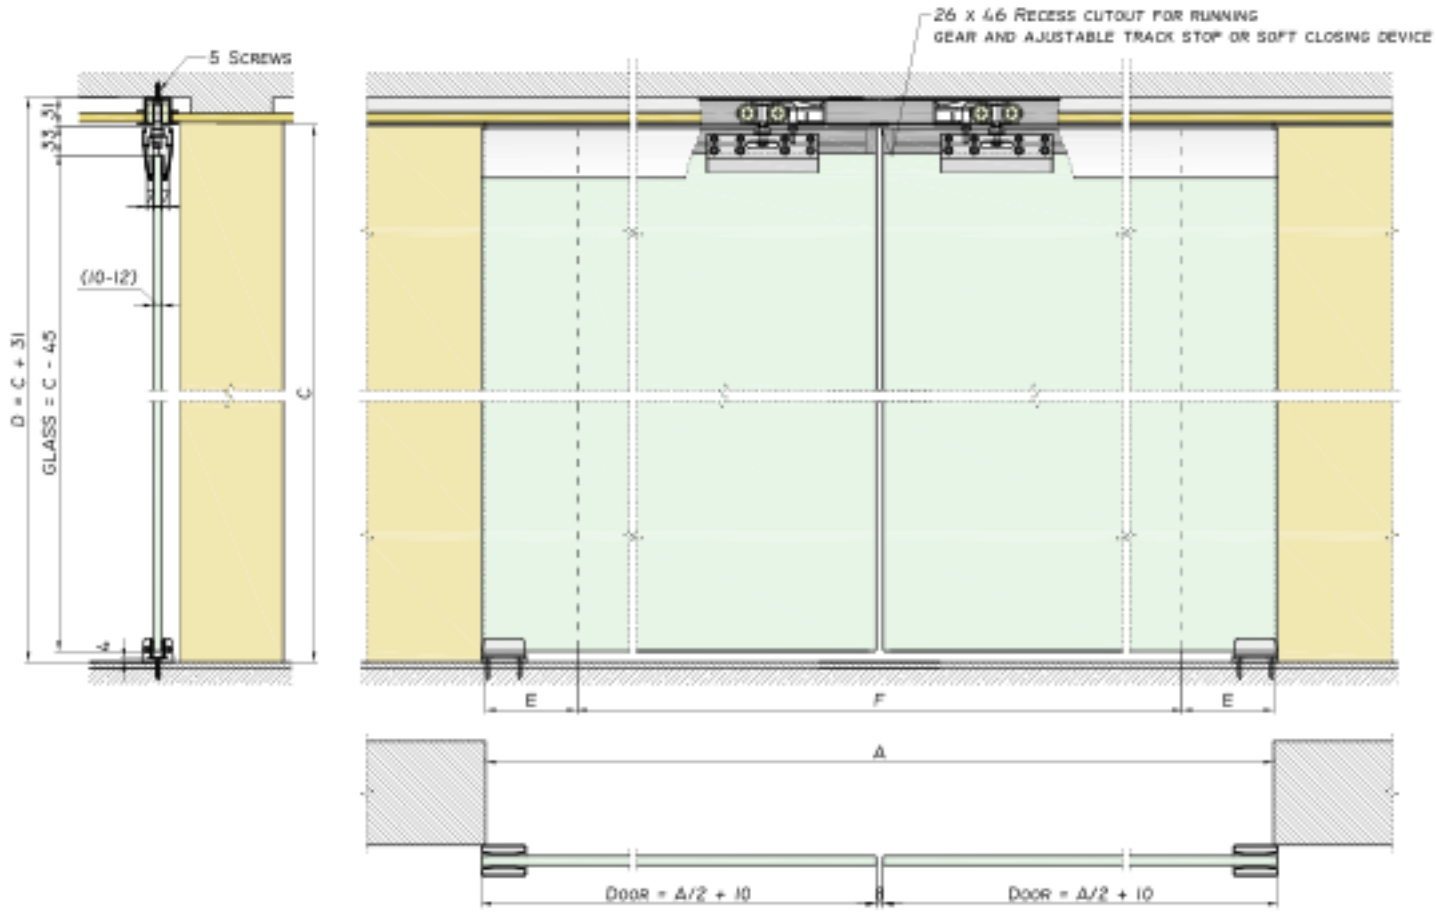

Dimension data not binding
We reserve the right to alter specifications without notice

www.smoothdoors.com.au