SINGLE CAVITY SLIDER - READY TO LINE TYPE G20

FOR GLASS DOOR AND TIMBER ARCHITRAVE

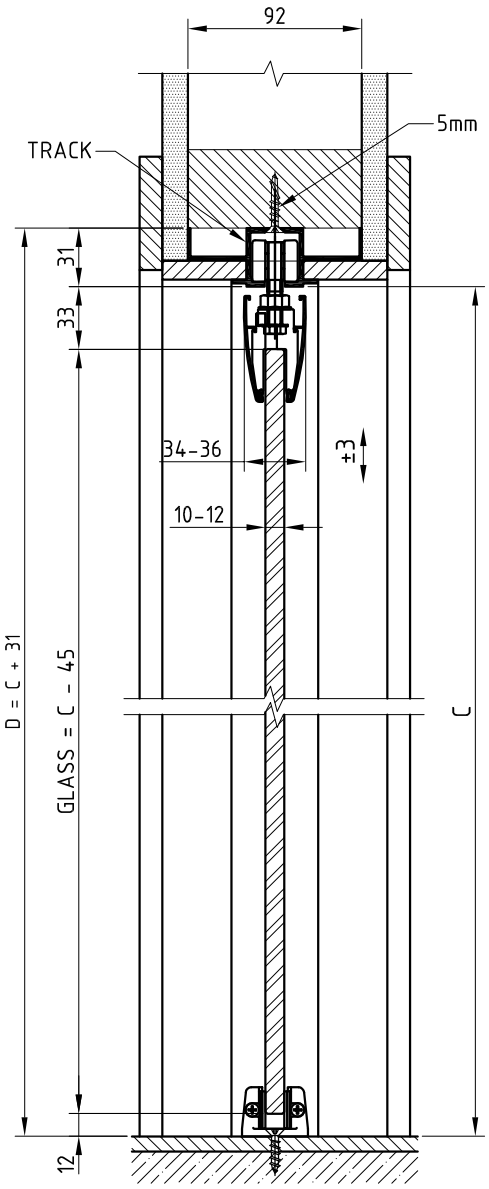

SECTION A - A

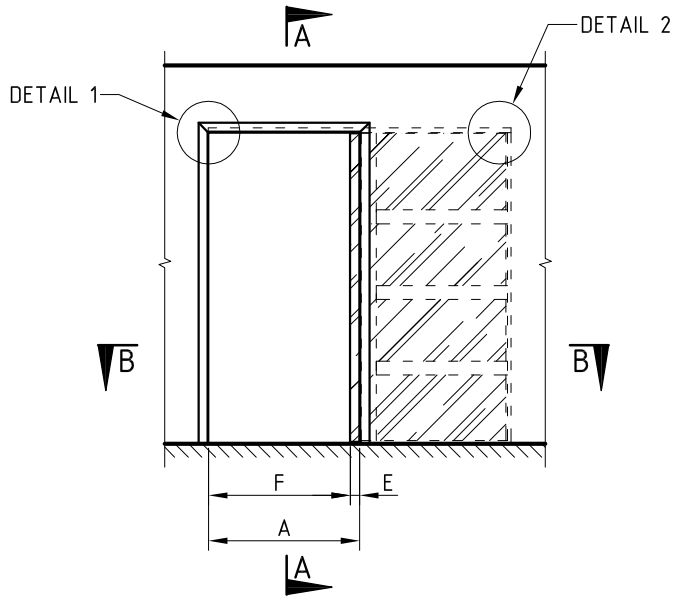

FRONT ELEVATION

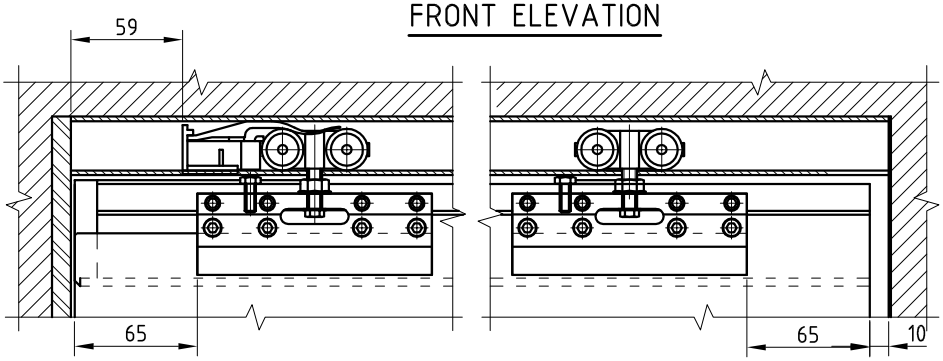

DETAIL 1 DETAIL 2

A - OPENING FRAME WIDTH.
B - OVERALL FRAME SIZE.
C - DISTANCE FROM FINISHED FLOOR TO UNDERSIDE OF TRACK.
D - DISTANCE FROM FINISHED FLOOR TO UNDERSIDE OF SUPPORT BEAM.
E - PROJECTION OF DOOR FROM CAVITY.
F - CLEAR OPENING WIDTH.
G - REVEAL THICKNESS.

NOTES:

1. DOOR THICKNESS 10-12mm.
2. MAX. DOOR WEIGHT - 100kg.
3. END JAMB AND ARCHITRAVE - BY OTHERS.
4. REVEAL THICKNESS 'G' TO BE DETERMINED BY CUSTOMER

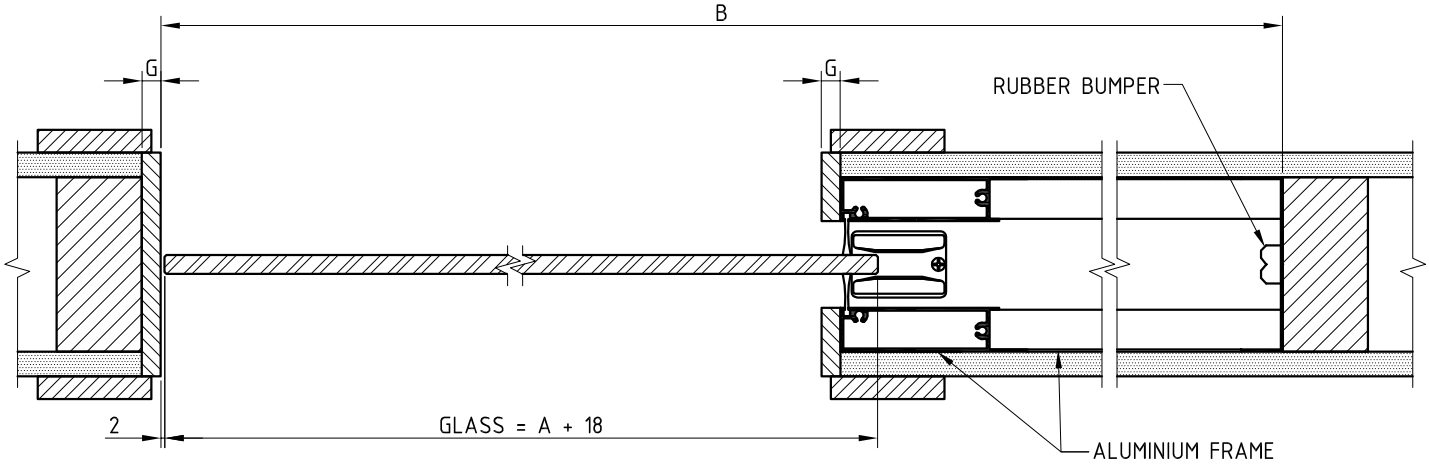

SECTION B - B

SMOOTH DOOR SYSTEMS

DIMENSION DATA NOT BINDING
WE RESERVE THE RIGHT TO ALTER SPECIFICATIONS WITHOUT NOTICE
COPYRIGHT SMOOTH DOOR SYSTEMS - ALL RIGHTS RESERVED